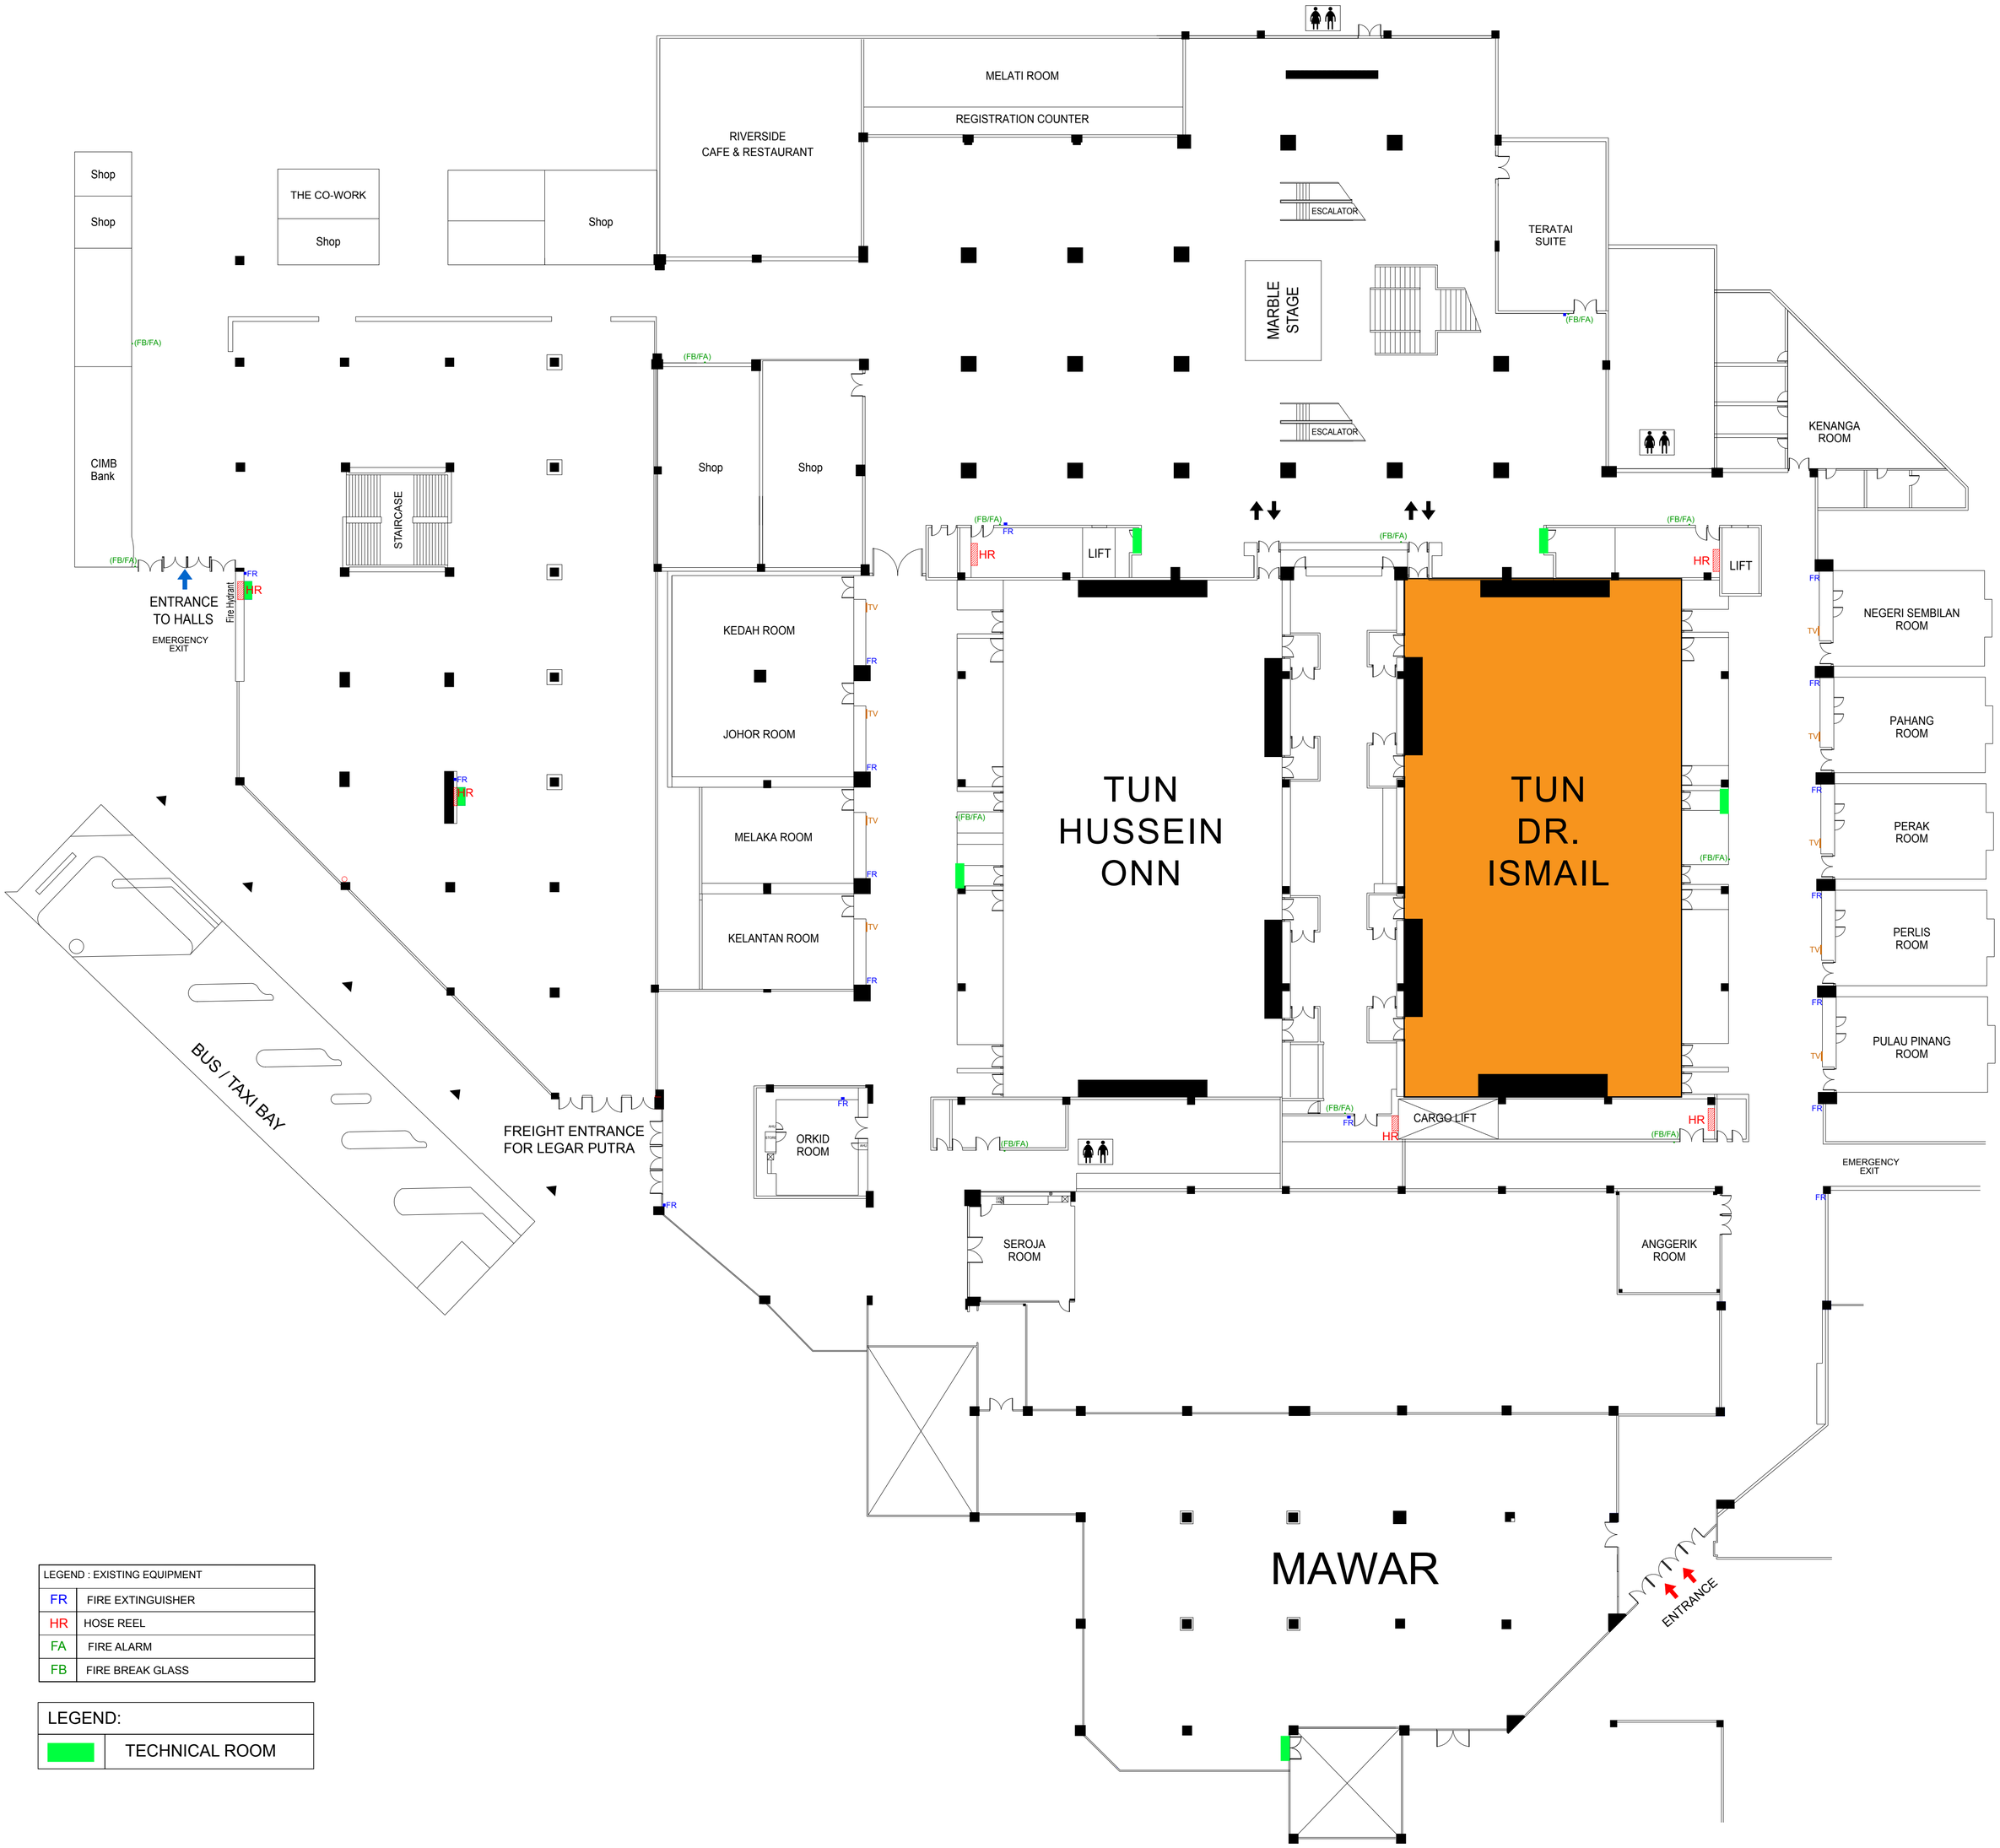

LEGEND : EXISTING EQUIPMENT	
FR	FIRE EXTINGUISHER
HR	HOSE REEL
FA	FIRE ALARM
FB	FIRE BREAK GLASS

LEGEND:	
	TECHNICAL ROOM